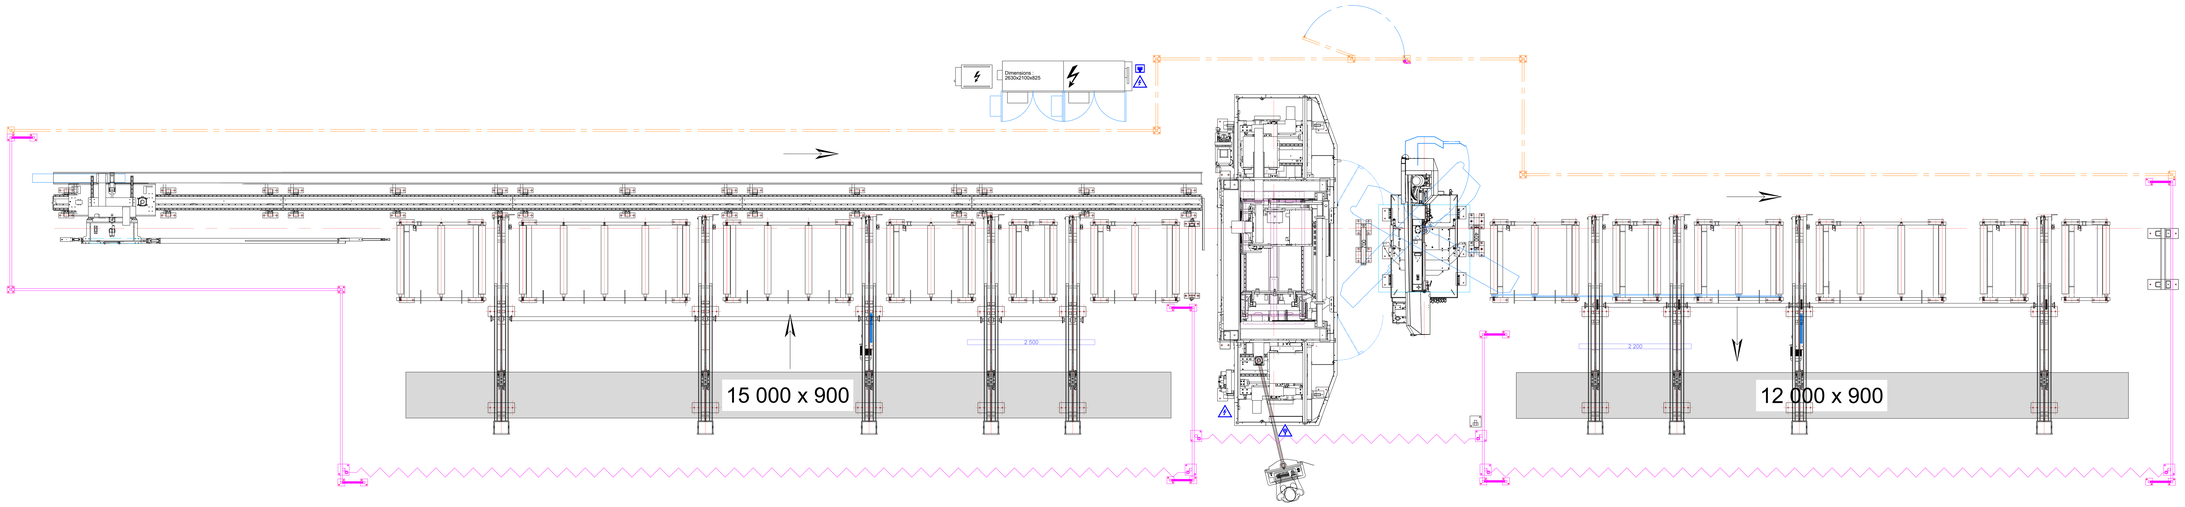

WARNING:
CHAMFER ALL TROUGHS ANGLES WHICH CAN LEAD TO POWER CABLES SHEARING (CHAMFERS OF 150 AT 45°)

LEGEND

VERNET BEHRINGER SUPPLY:

- Safety fence, Height 120/1800 mm (Mesh size 40 x 40 mm).
- Safety fence kickstand
- Door safety contact
- Dual-beam immaterial fence Heights 300-800 mm
- Plate
- Raceways

CUSTOMER SUPPLY

- Safety fence, Height 120/1800 mm (Mesh size 40 x 40 mm).
- Door 1080 mm, Height 1800 mm (Mesh size 40 x 40 mm).
- Marking on the ground accompanying immaterial fences

0 1 2 3m

REMARKS OR ANNOTATIONS :

GROUND FASTENING	GROUND QUALITY
INPUT BENCH, LATERAL SYSTEMS, MACHINE BLOCK, OUTPUT BENCH, AS WELL AS SAFETY DEVICES WILL BE FASTENED TO THE GROUND TROUGH MECHANICAL ANCHORS FOR NON CRACKED CONCRETE : RAWLPLUG R-XPT M16 x125mm or HILTI HSA M16 x 117mm. TOTAL QUANTITY : - - TO BE SUPPLIED BY CUSTOMER -	GROUND FLATNESS TOLERANCE ± 15 MM, IN CASE OF UPPER DIFFERENCE, CONTACT US CONCRETE MINI THICKNESS : 250 mm CONCRETE QUALITY : C20-25 acc. EN 206-1

SUPPLY

1. PNEUMATIC INLET
   1m³/Hour pressure 6 bars or 6m³/h slack air at normal atmospheric pressure, length out of the ground : 2m
2. ELECTRIC INLET
   400V±15V 3 phases + earth
   - kVA , wire out of the ground : 2m.
3. Customer is liable for line protection:
   - Overload / Overcurrent / Differential
4. ETHERNET INPUT,
   wire out of the ground: 3m.

HDXevo2 918
HBP 510/923G

SCALE : 1/60 | CUSTOMER N°: - | WORKING LEVEL : 830 mm

DESIGN INITIATIVE CAN BE MODIFIED WITHOUT NOTICE

VERNET BEHRINGER
ZAE "Capnord" - BP37 423
13 rue de la Brot - F 21074 DIJON
Tel : +33 (0) 380 732 163
Fax : +33 (0) 380 721 534
www.vernet-behringer.com

LAYOUT

DRAW BY :	CUSTOMER
DATE :	VERSION :
28-09-20	A